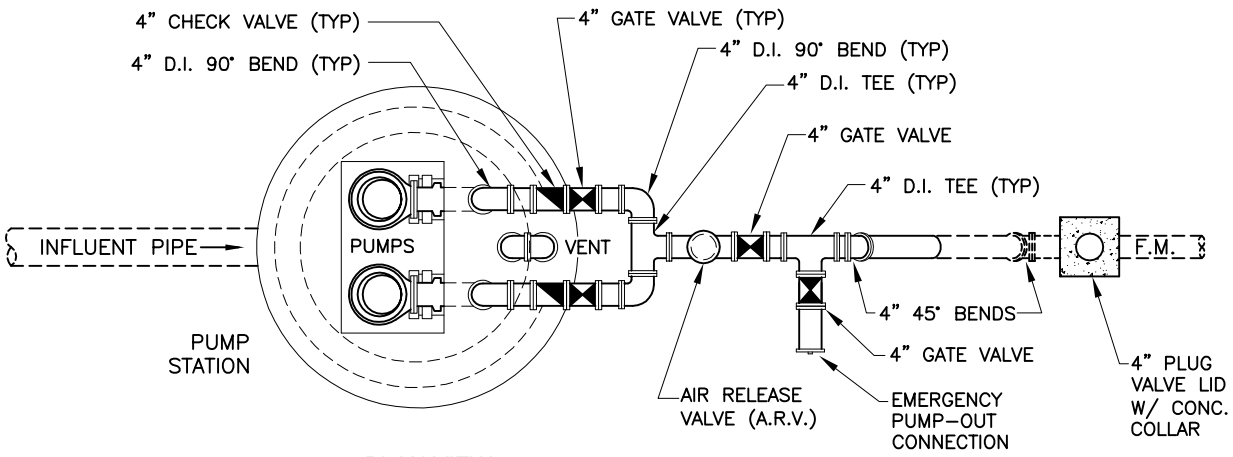

PLAN VIEW

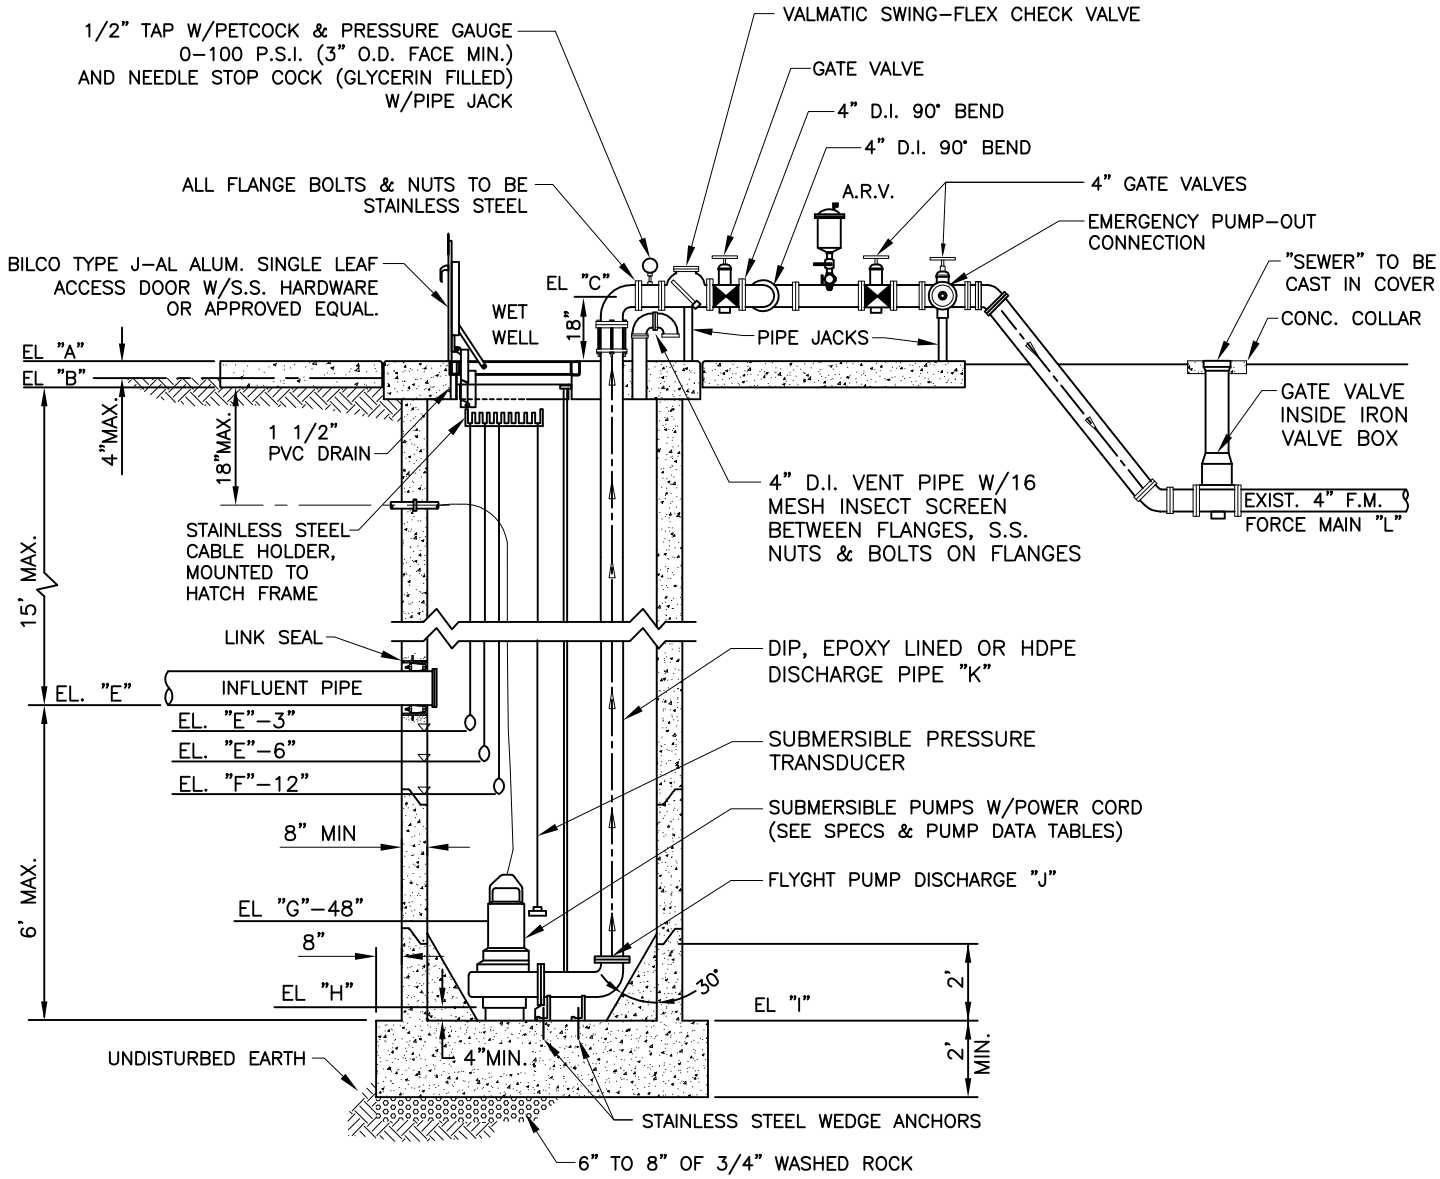

SECTION VIEW

REVISED: SEPT-2009	SUBMERSIBLE LIFT STATION - WET WELL SECTION	STANDARD DETAIL
ISSUED: SEPT - 2009	CITY OF WEST PALM BEACH ENGINEERING SERVICES DEPT.	SLS-2